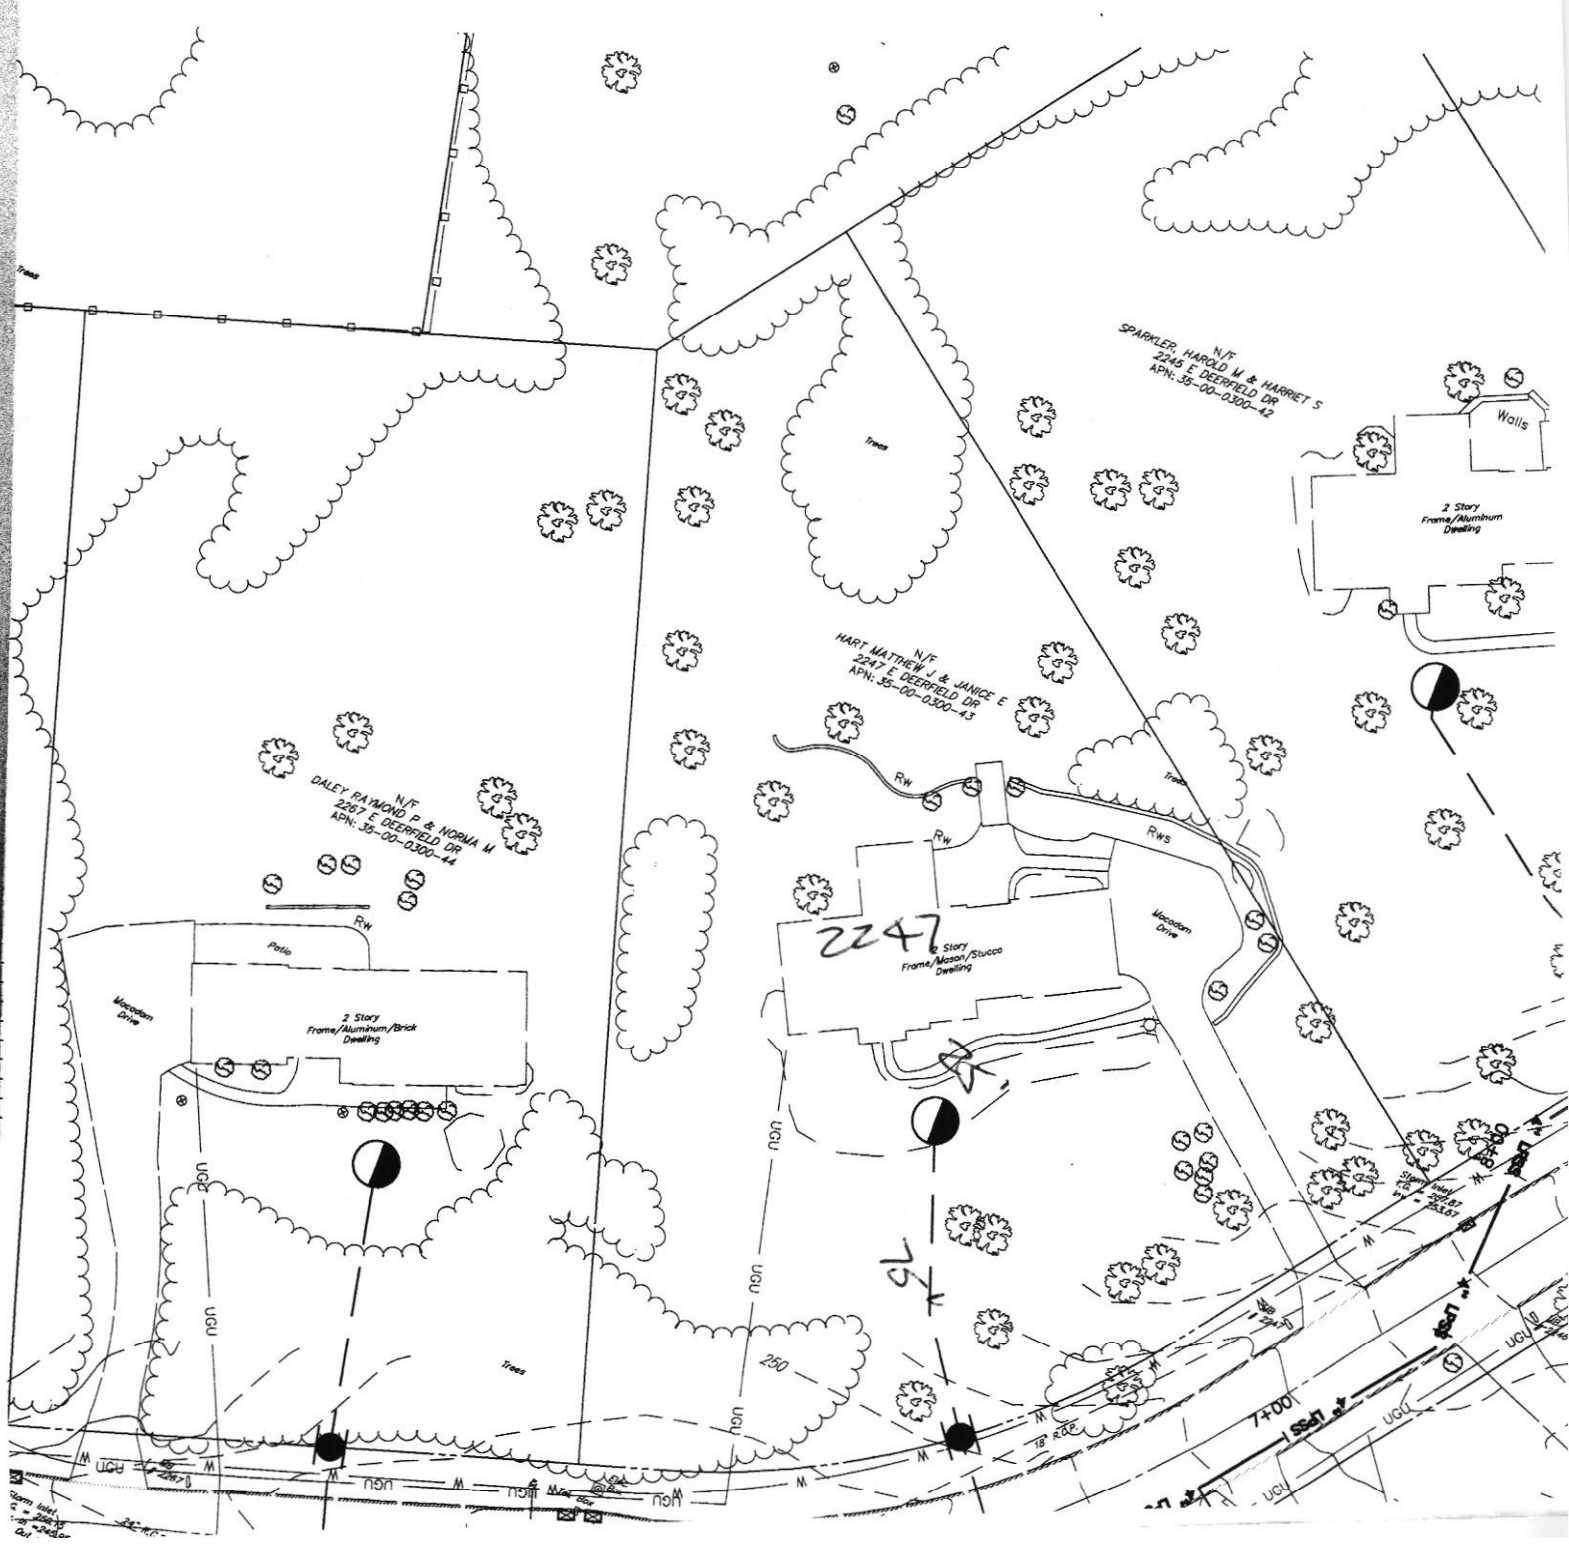2247 E Deerfield Dr
Grinder to street - 75'
Tank to House - 25'
Outlet - 1 1/2"
Inlet - 4"